ARCADIA ELM - GARAGE LEFT

GROUND FLOOR PLAN

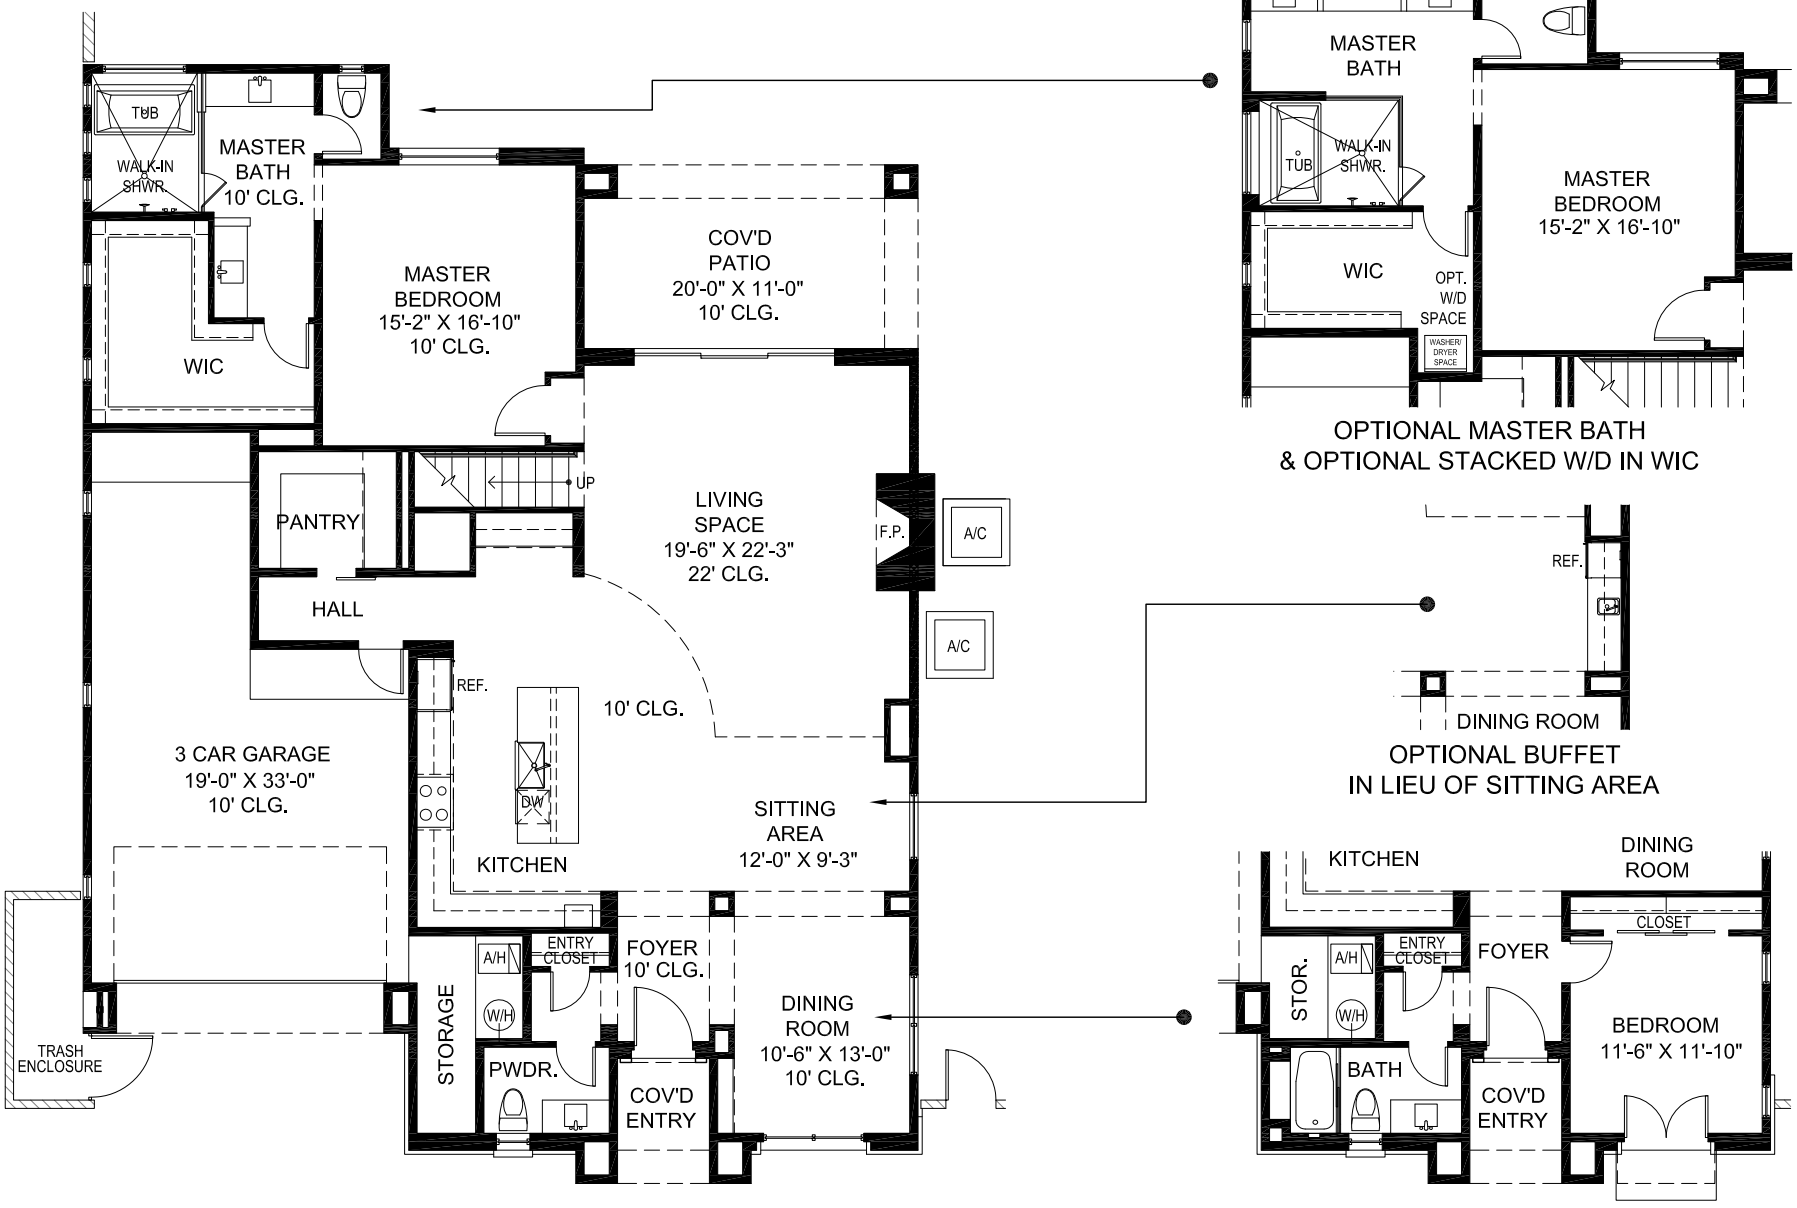
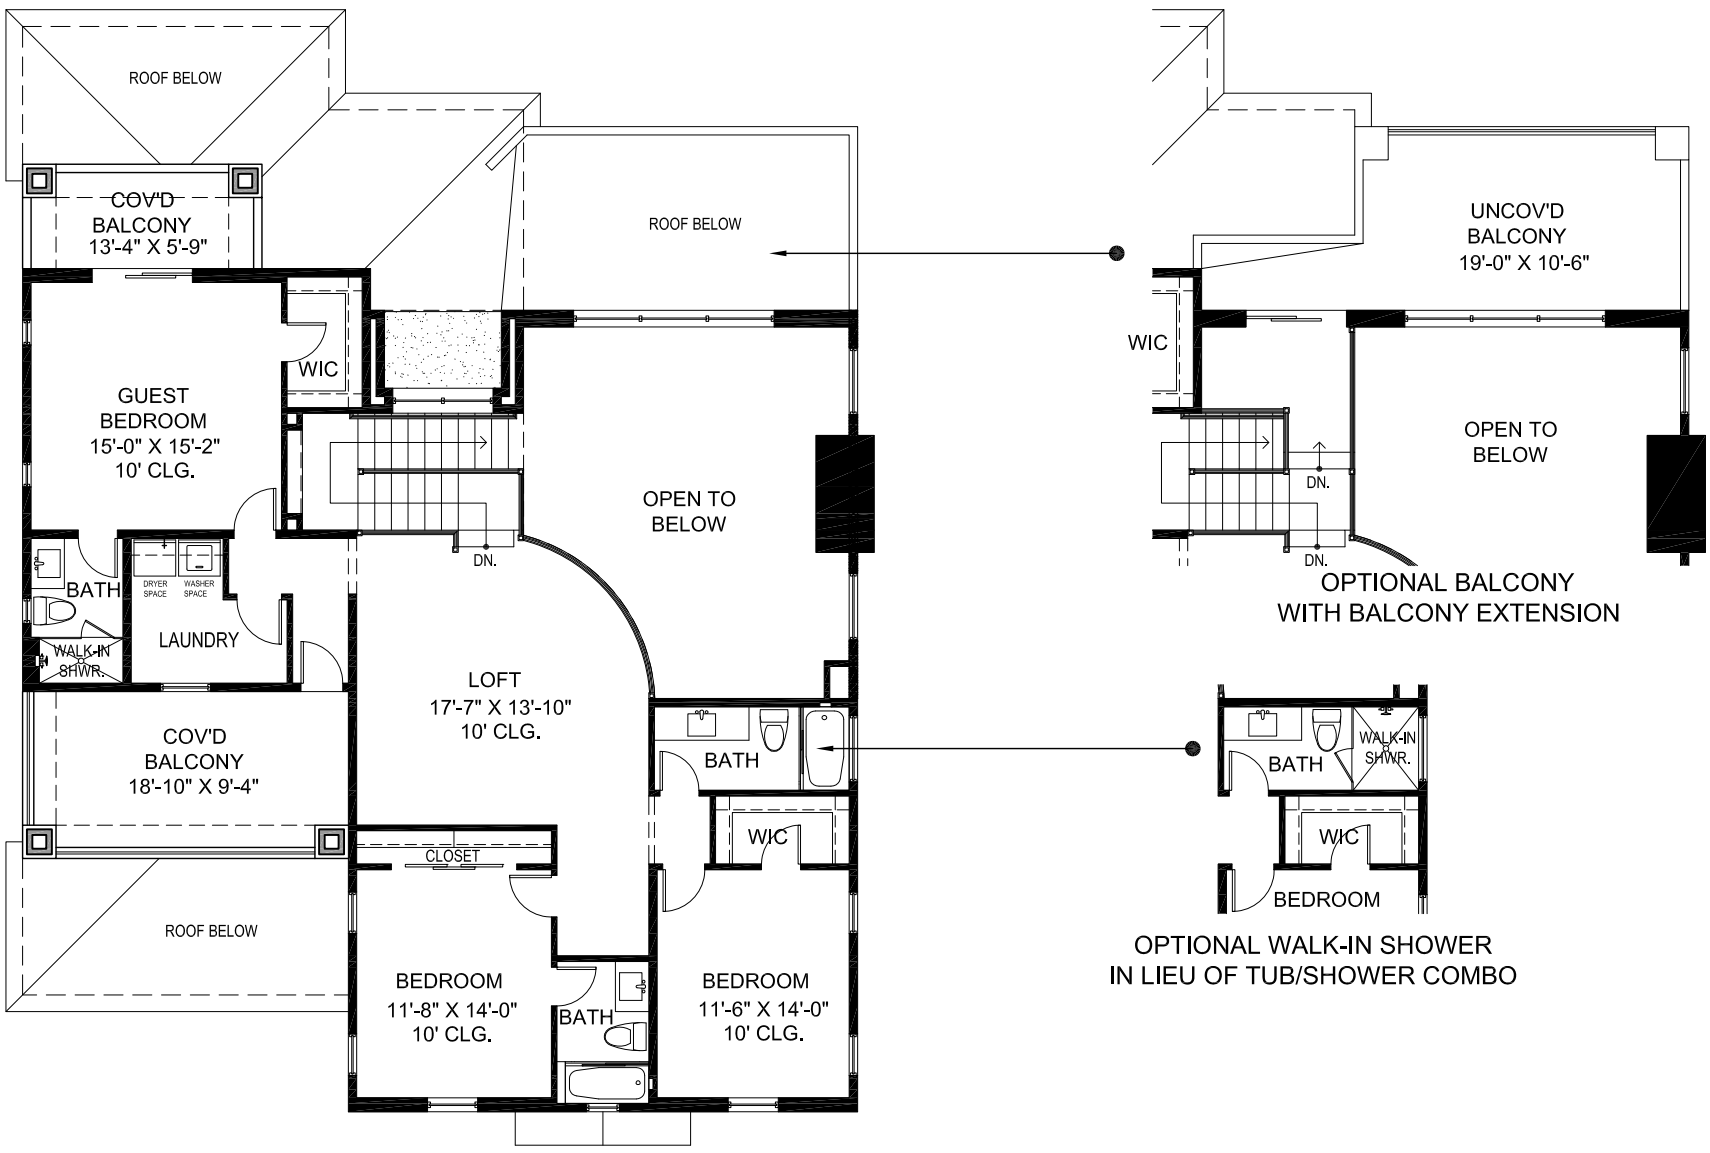
UPPER FLOOR PLAN